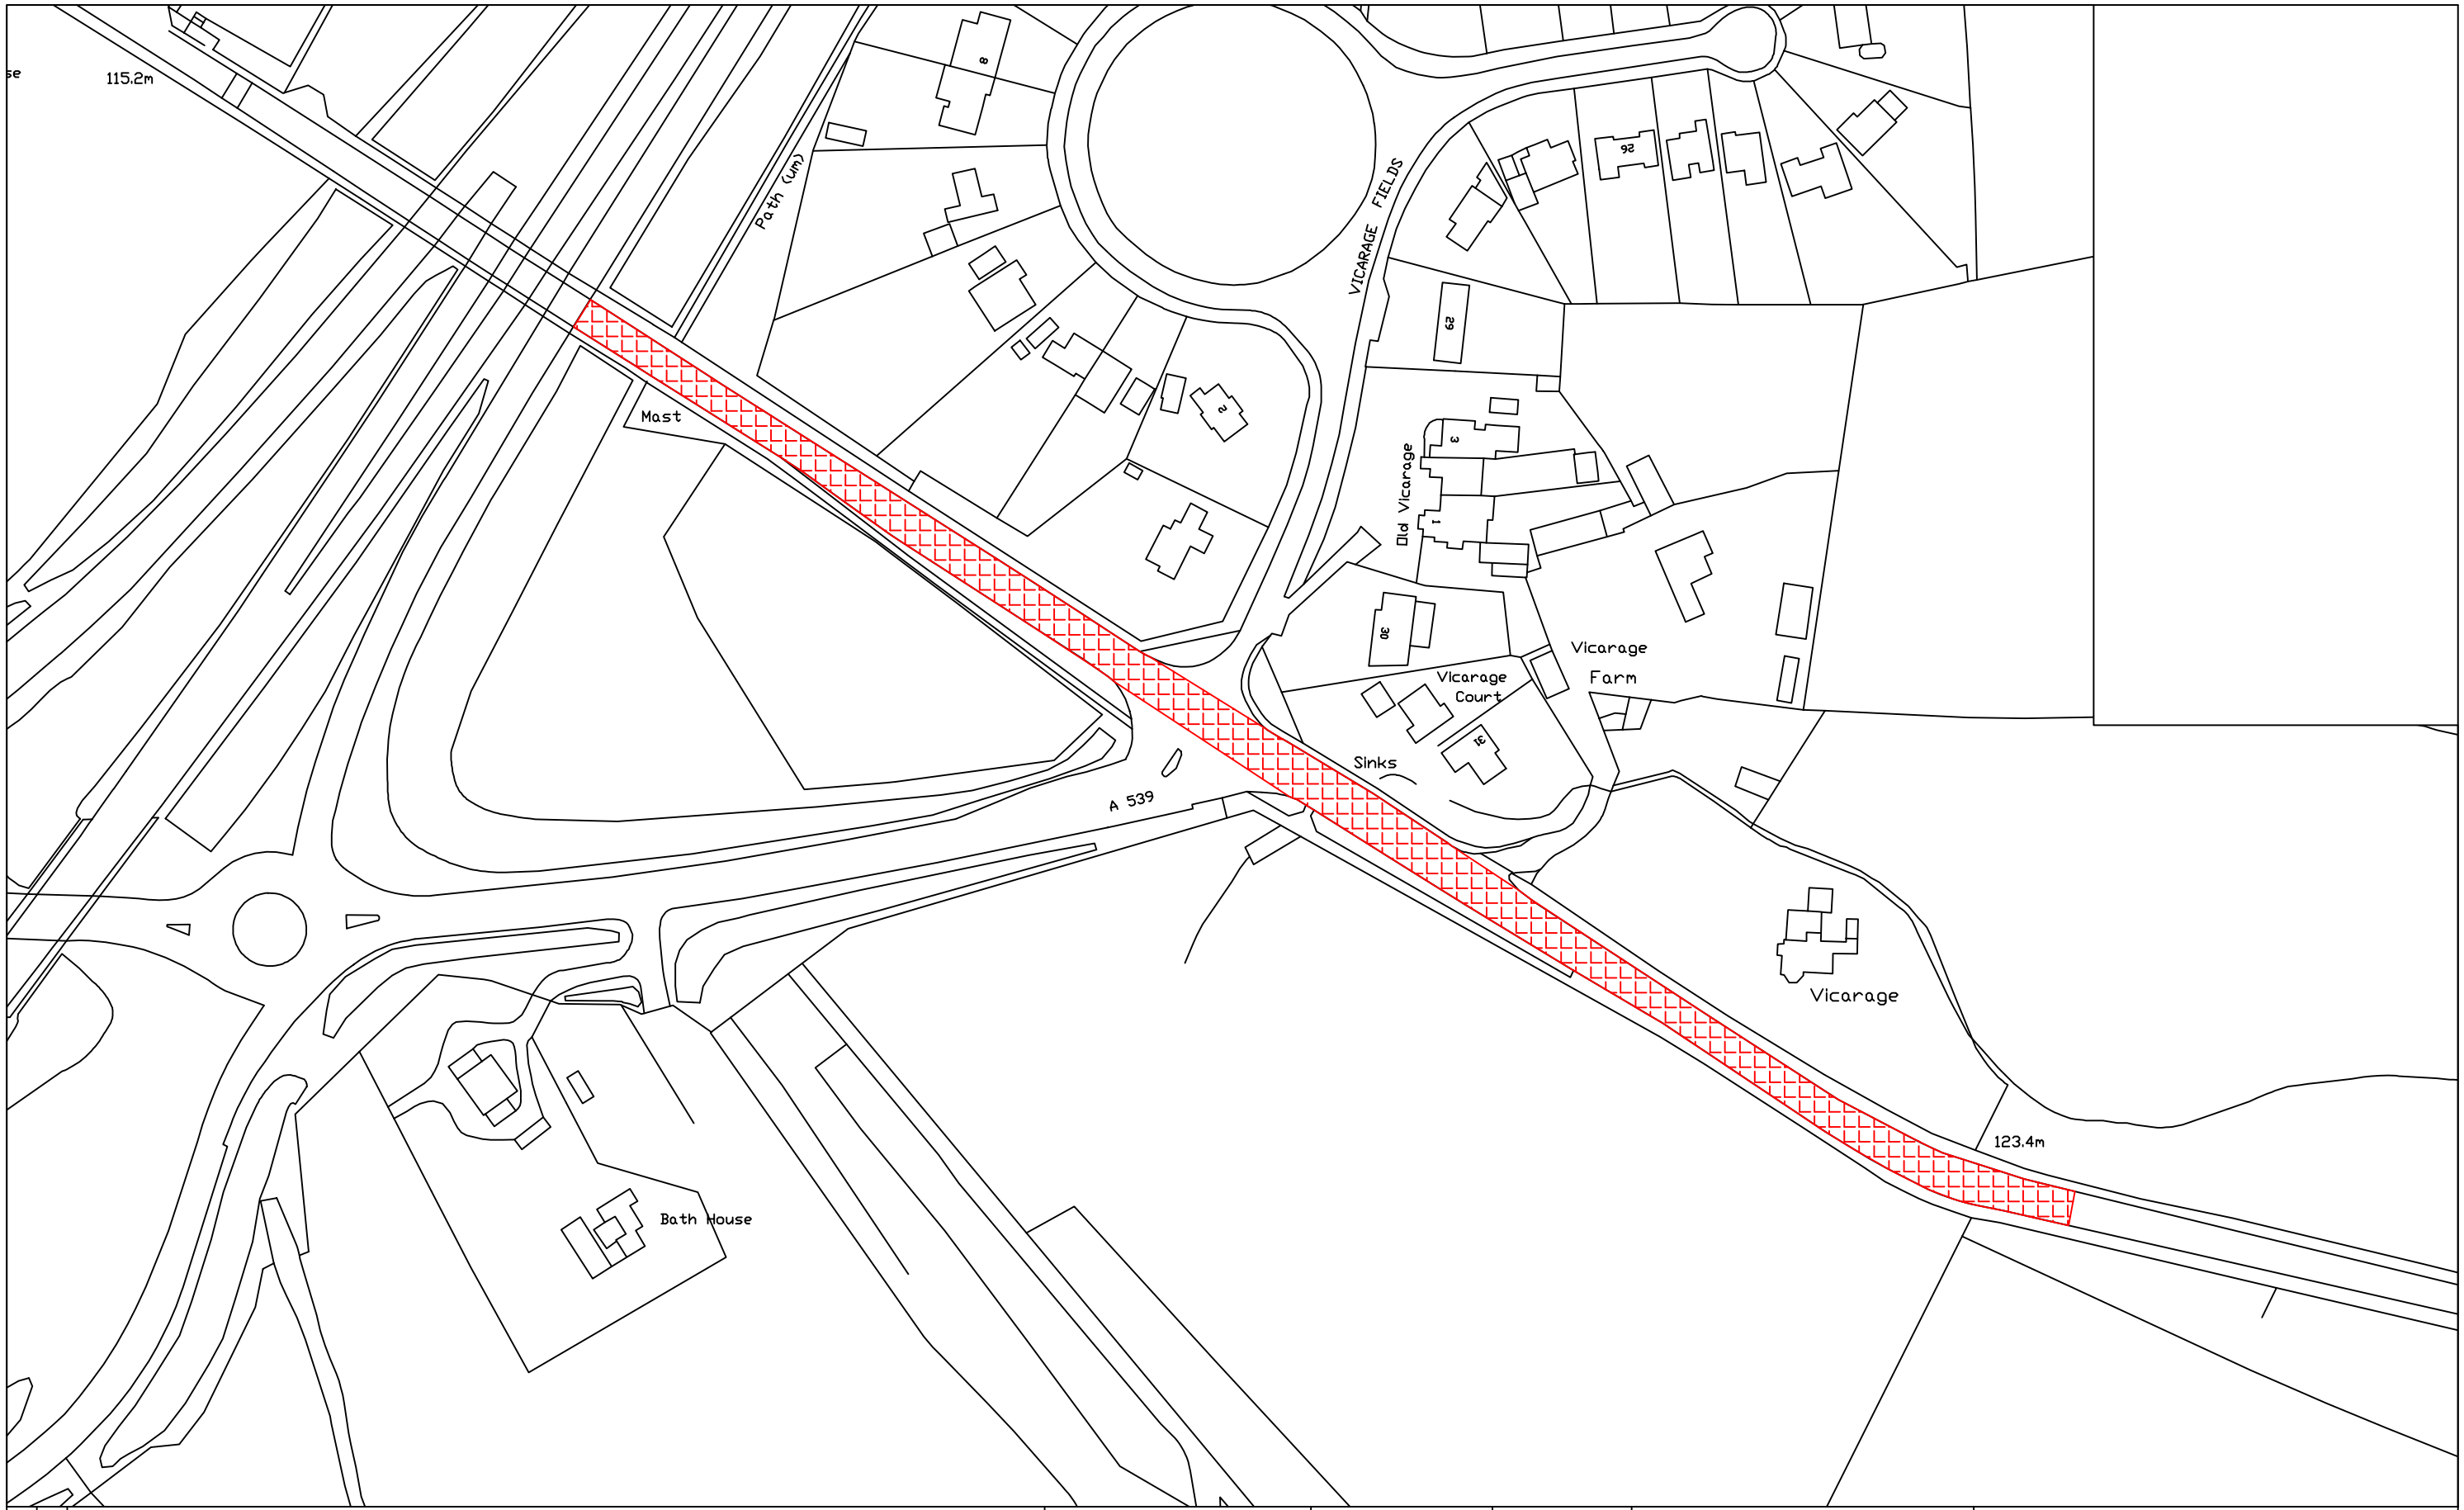

DRAWING NUMBER:

wrexham COUNTY BOROUGH
BWRDEISTREF SIROL wrecsam

WREXHAM COUNTY BOROUGH COUNCIL
ABBEY ROAD SOUTH, WREXHAM IND. EST.,
WREXHAM LL13 9PW.

DARREN WILLIAMS
PRIF SWYDDOG AMGYLCHEDD A THECHNEGOL
CHIEF OFFICER ENVIRONMENT AND TECHNICAL

Tel. (01978) 298989

JOB NUMBER:	SCALES: N.T.S.	AMENDMENTS:	DATE
DACDIV GROUP: ENV			
DRAWN BY: RB	NATIONAL GRID REF: 330671/343537		
CHECKED BY:	STATUS: **WORKING**		

SCHEME TITLE: A539 Vicarage Fields Carriageway Resurfacing.

DRAWING TITLE: Plan

DRAWING NUMBER: